LUMA

ARCHITECTURE / BRIAR HAVEN


Architecture, in conversation with place.

An imagined practice in Briar Haven, exploring the relationship between buildings, interiors, and landscape.

Independent fictional concept.
Original orthographic studies.
An imagined practice and setting.

SHEET 01 — COUPLED LONGITUDINAL SECTION A–A & COURTYARD PLAN

ORTHOGRAPHIC PROJECTION · O+K SPATIAL STUDY

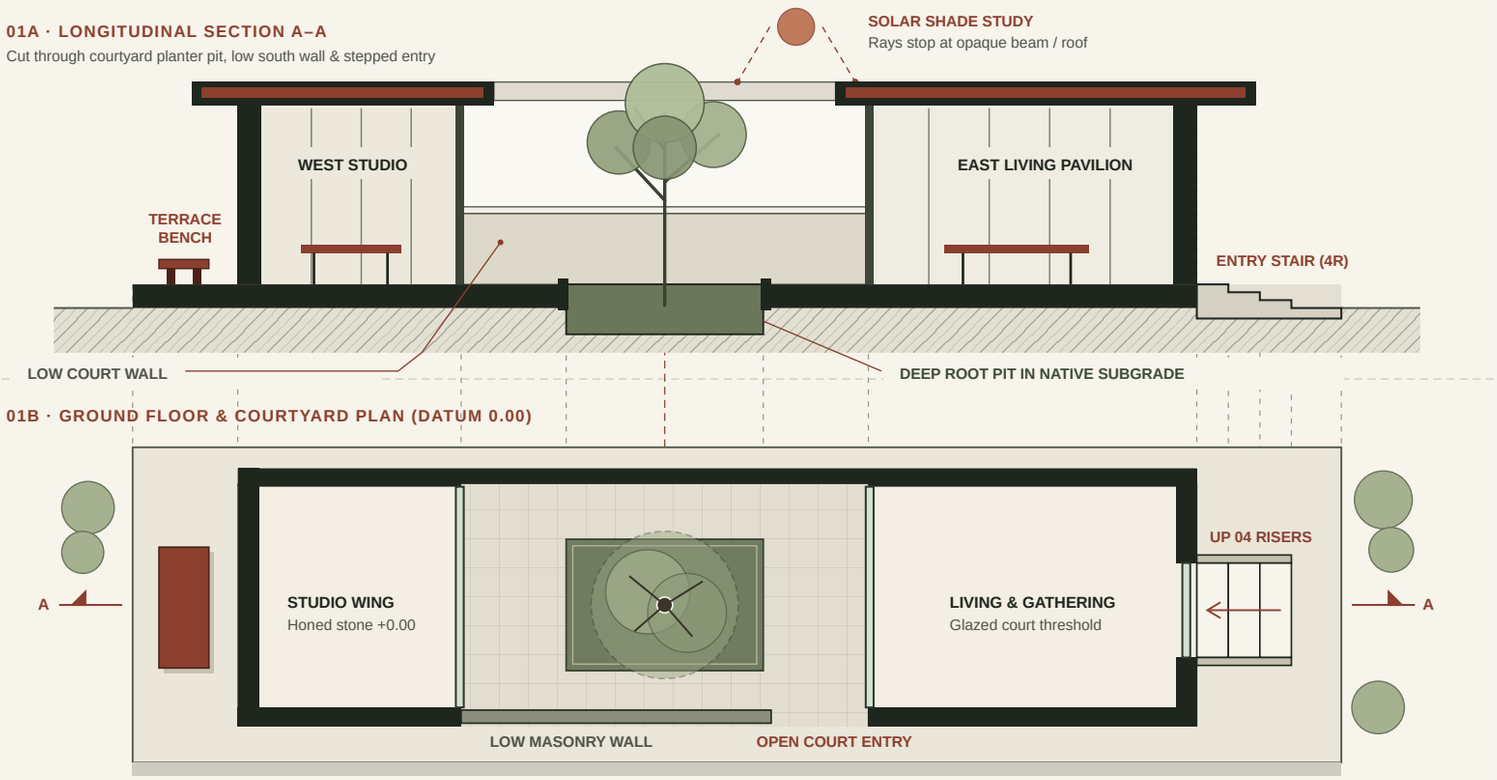

ALIGNMENT: VERTICAL ORTHOGRAPHIC PROJECTION · SCALE: ILLUSTRATIVE

ORIGINAL O+K ARCHITECTURAL STUDY · FICTIONAL CONCEPT STUDY

Practice, in continuity.

A connected way to think about building, interior and site.

01 Commercial + residential

02 Renovations

03 New construction

04 Municipalities

05 Interiors

06 Native landscaping

07 Passive energy design

Three architectural continuities.

Ground & enclosure

Structure and the spaces between it. Mass, light and threshold considered together.

Climate & comfort

Shade, daylight and airflow as visible parts of the architectural story.

Material & ecology

Timber, stone and planted edges connect interior life to the surrounding landscape.

Illustrative services and editorial framing for a fictional practice, not a claim about a real organization.

One space, two views.


A coupled plan and section explore enclosure, daylight, planting and threshold.

SHEET 01 — COUPLED LONGITUDINAL SECTION A–A & COURTYARD PLAN


ORTHOGRAPHIC PROJECTION · O+K SPATIAL STUDY

01A · LONGITUDINAL SECTION A–A

Cut through courtyard planter pit, low south wall & stepped entry

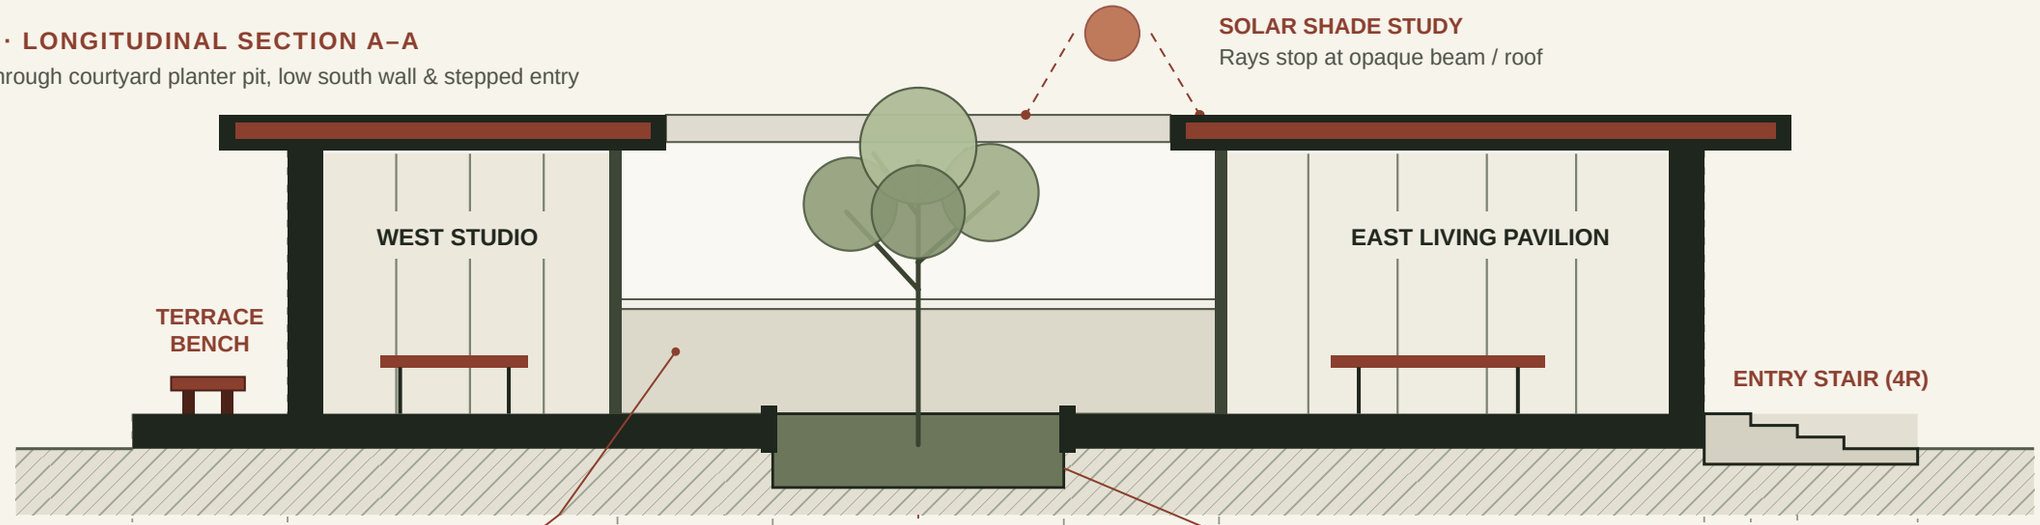

01B · GROUND FLOOR & COURTYARD PLAN (DATUM 0.00)

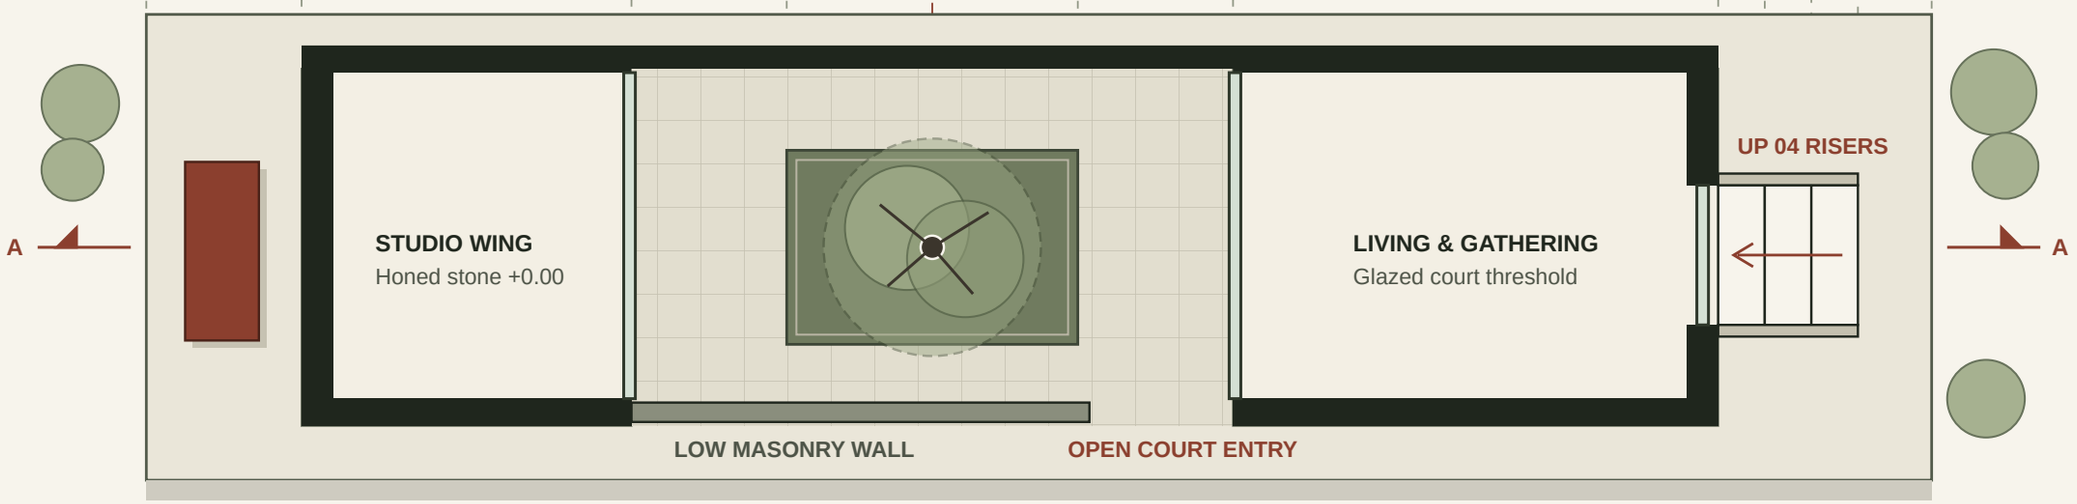

ALIGNMENT: VERTICAL ORTHOGRAPHIC PROJECTION · SCALE: ILLUSTRATIVE


ORIGINAL O+K ARCHITECTURAL STUDY · FICTIONAL CONCEPT STUDY

Climate, drawn clearly.

Seasonal light, ventilation and landscape explored in one conceptual section.

SHEET 02 — CLIMATE & LANDSCAPE SECTION

ENVIRONMENTAL SECTION · O+K SPATIAL STUDY

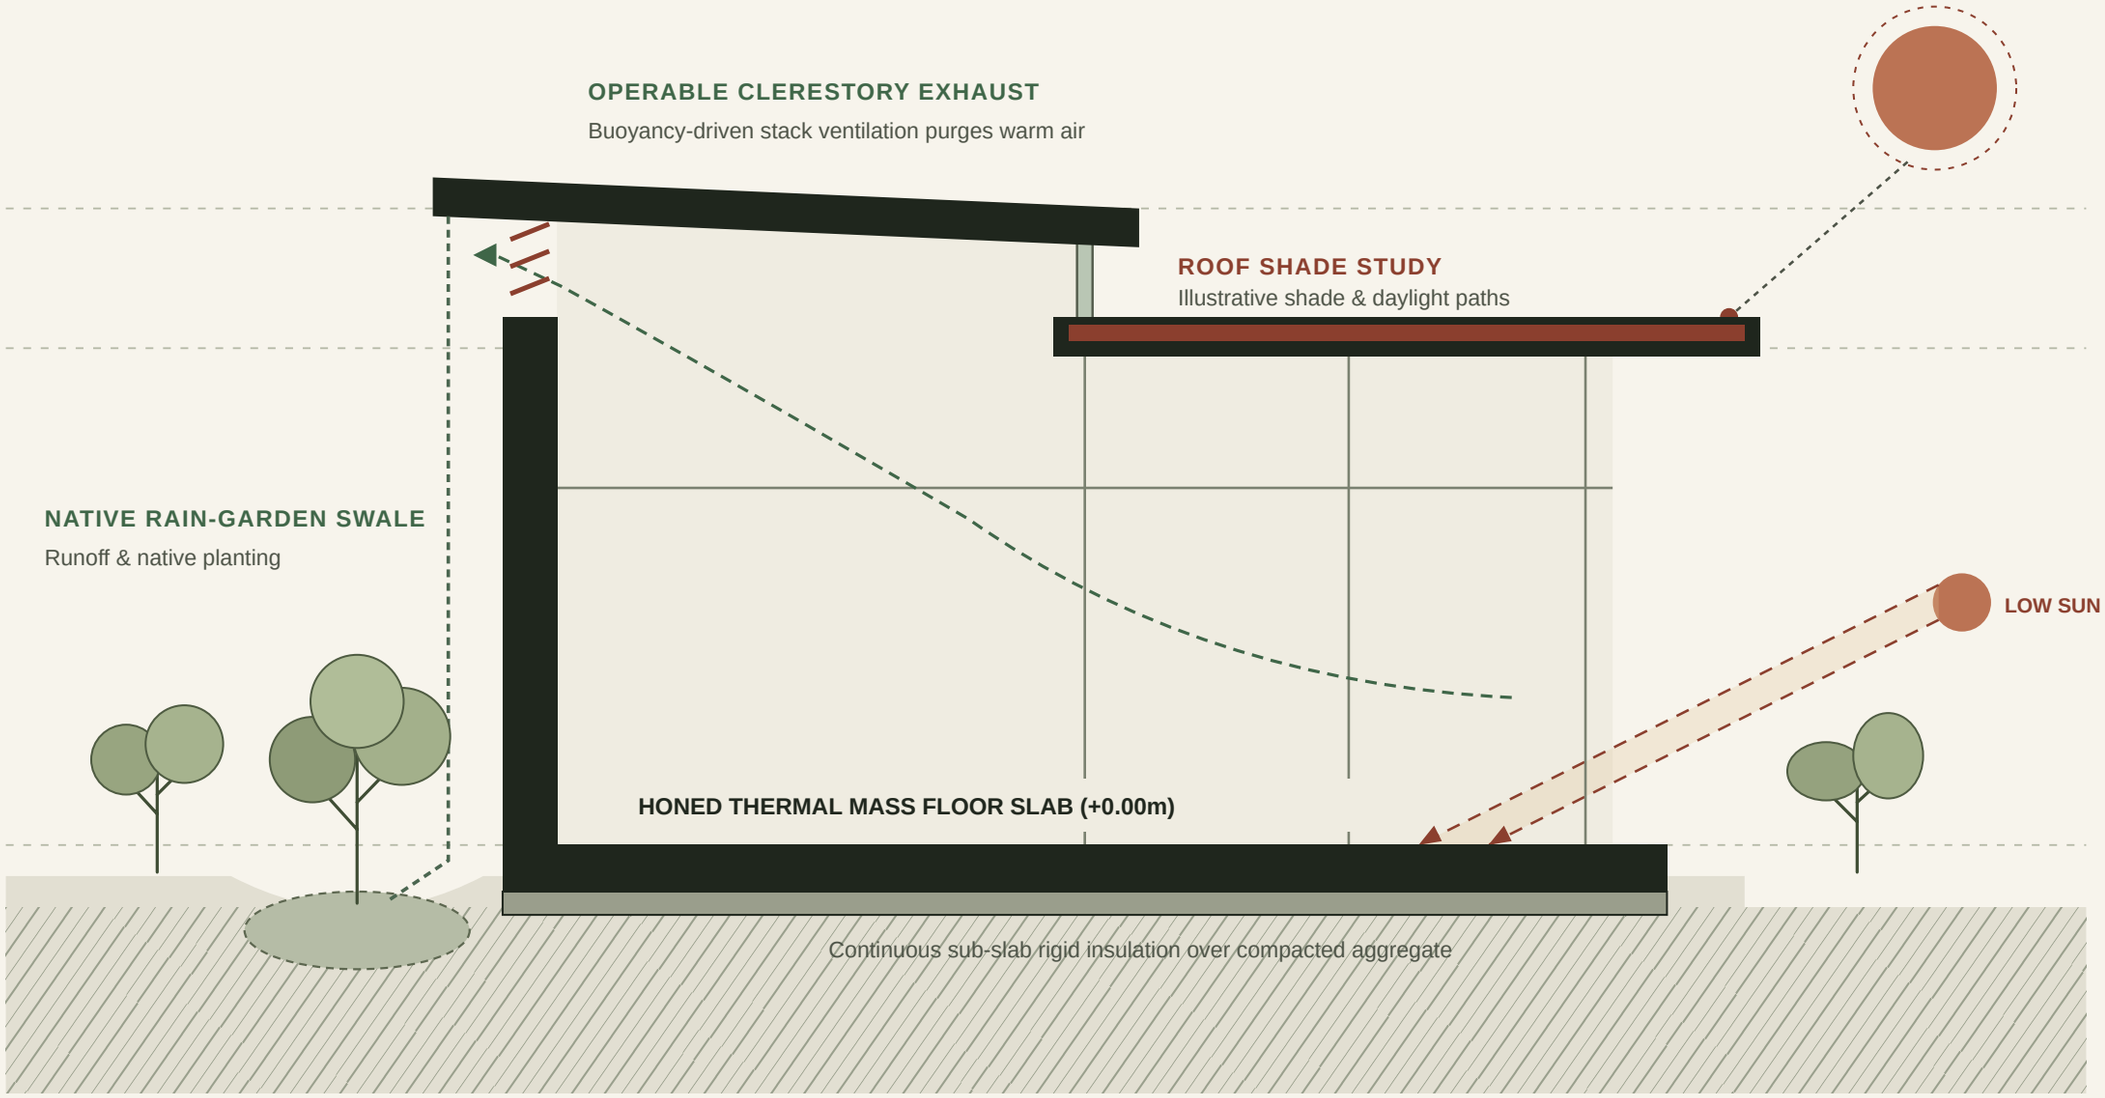

CLIMATIC SECTION STUDY · PASSIVE ENERGY & NATIVE LANDSCAPE

ORIGINAL O+K ARCHITECTURAL STUDY · FICTIONAL CONCEPT STUDY


The detail connects.

A coupled wall section and exterior bay elevation: two views, one coherent assembly.


SHEET 03 — COUPLED 1:20 WALL SECTION & EXTERIOR BAY ELEVATION

TECTONIC ASSEMBLY · O+K SPATIAL STUDY

03A · WALL-TO-GROUND SECTION

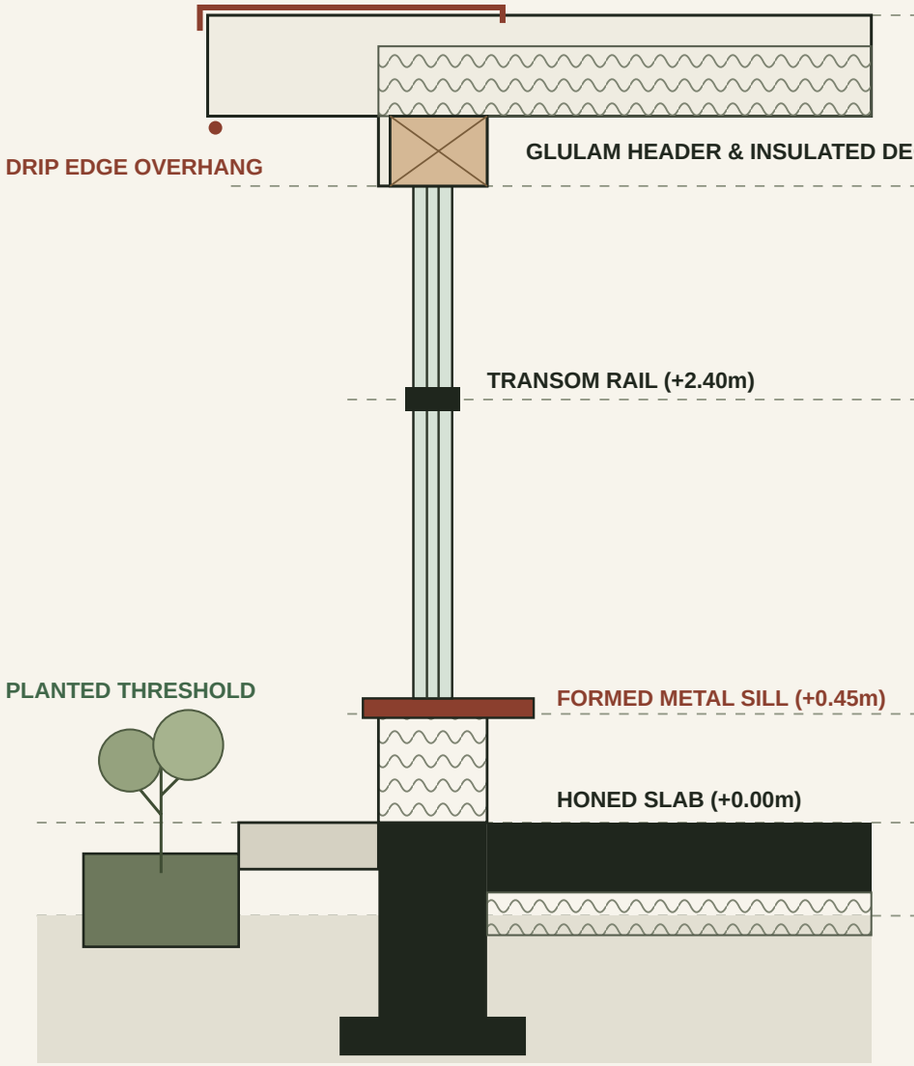

03B · EXTERIOR BAY ELEVATION

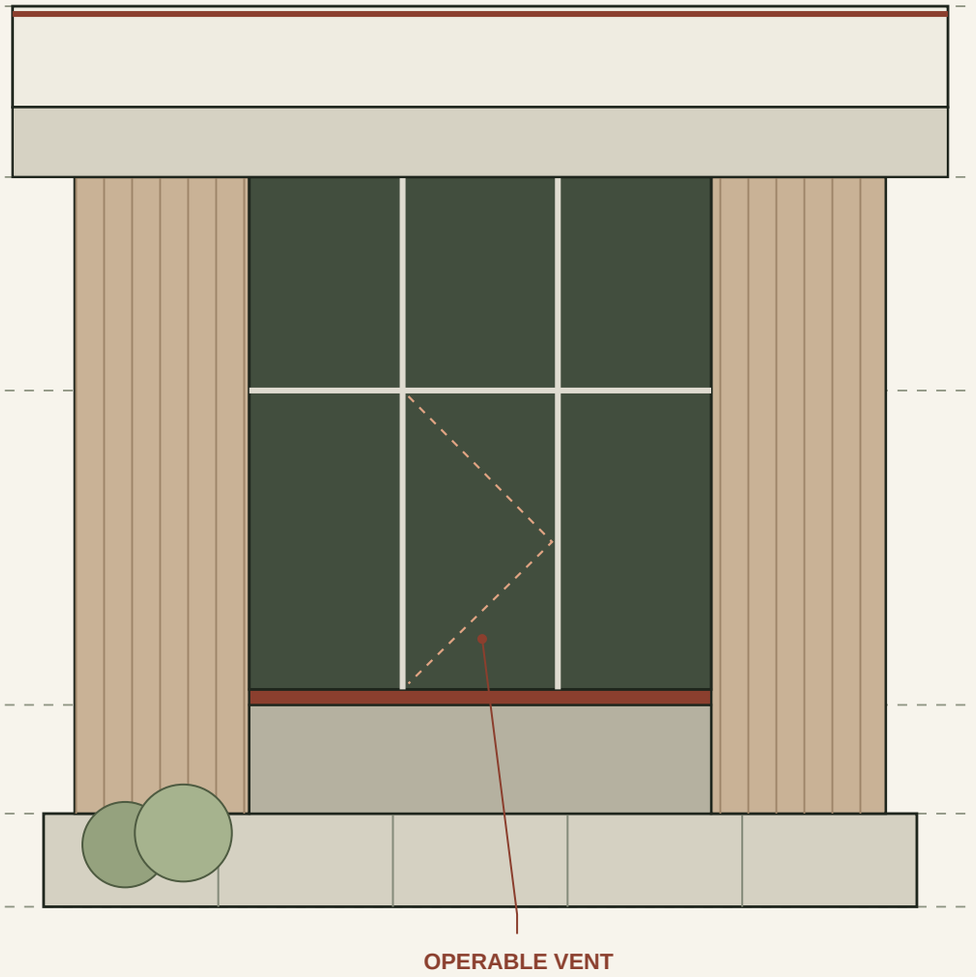

HORIZONTAL DATUM ALIGNMENT · ILLUSTRATIVE 1:20 STUDY

ORIGINAL O+K ARCHITECTURAL STUDY · FICTIONAL CONCEPT STUDY